NOTES

ALL DIMENSIONS TO BE CHECKED ON SITE BY THE CONTRACTOR BEFORE FABRICATION AND ERECTION

FIGURED DIMENSIONS TO BE TAKEN IN PREFERENCE TO SCALED DIMENSIONS

THIS DRAWING IS THE COPYRIGHT OF THE ARCHITECTS AND MUST NOT BE REPRODUCED OR USED WITHOUT THEIR EXPRESS CONSENT EXCEPT FOR THE PURPOSES OF A PLANNING APPLICATION

ELECTRONIC ISSUE OF THIS DRAWING TO BE CONFIRMED BY PAPER HARD COPY ONLY

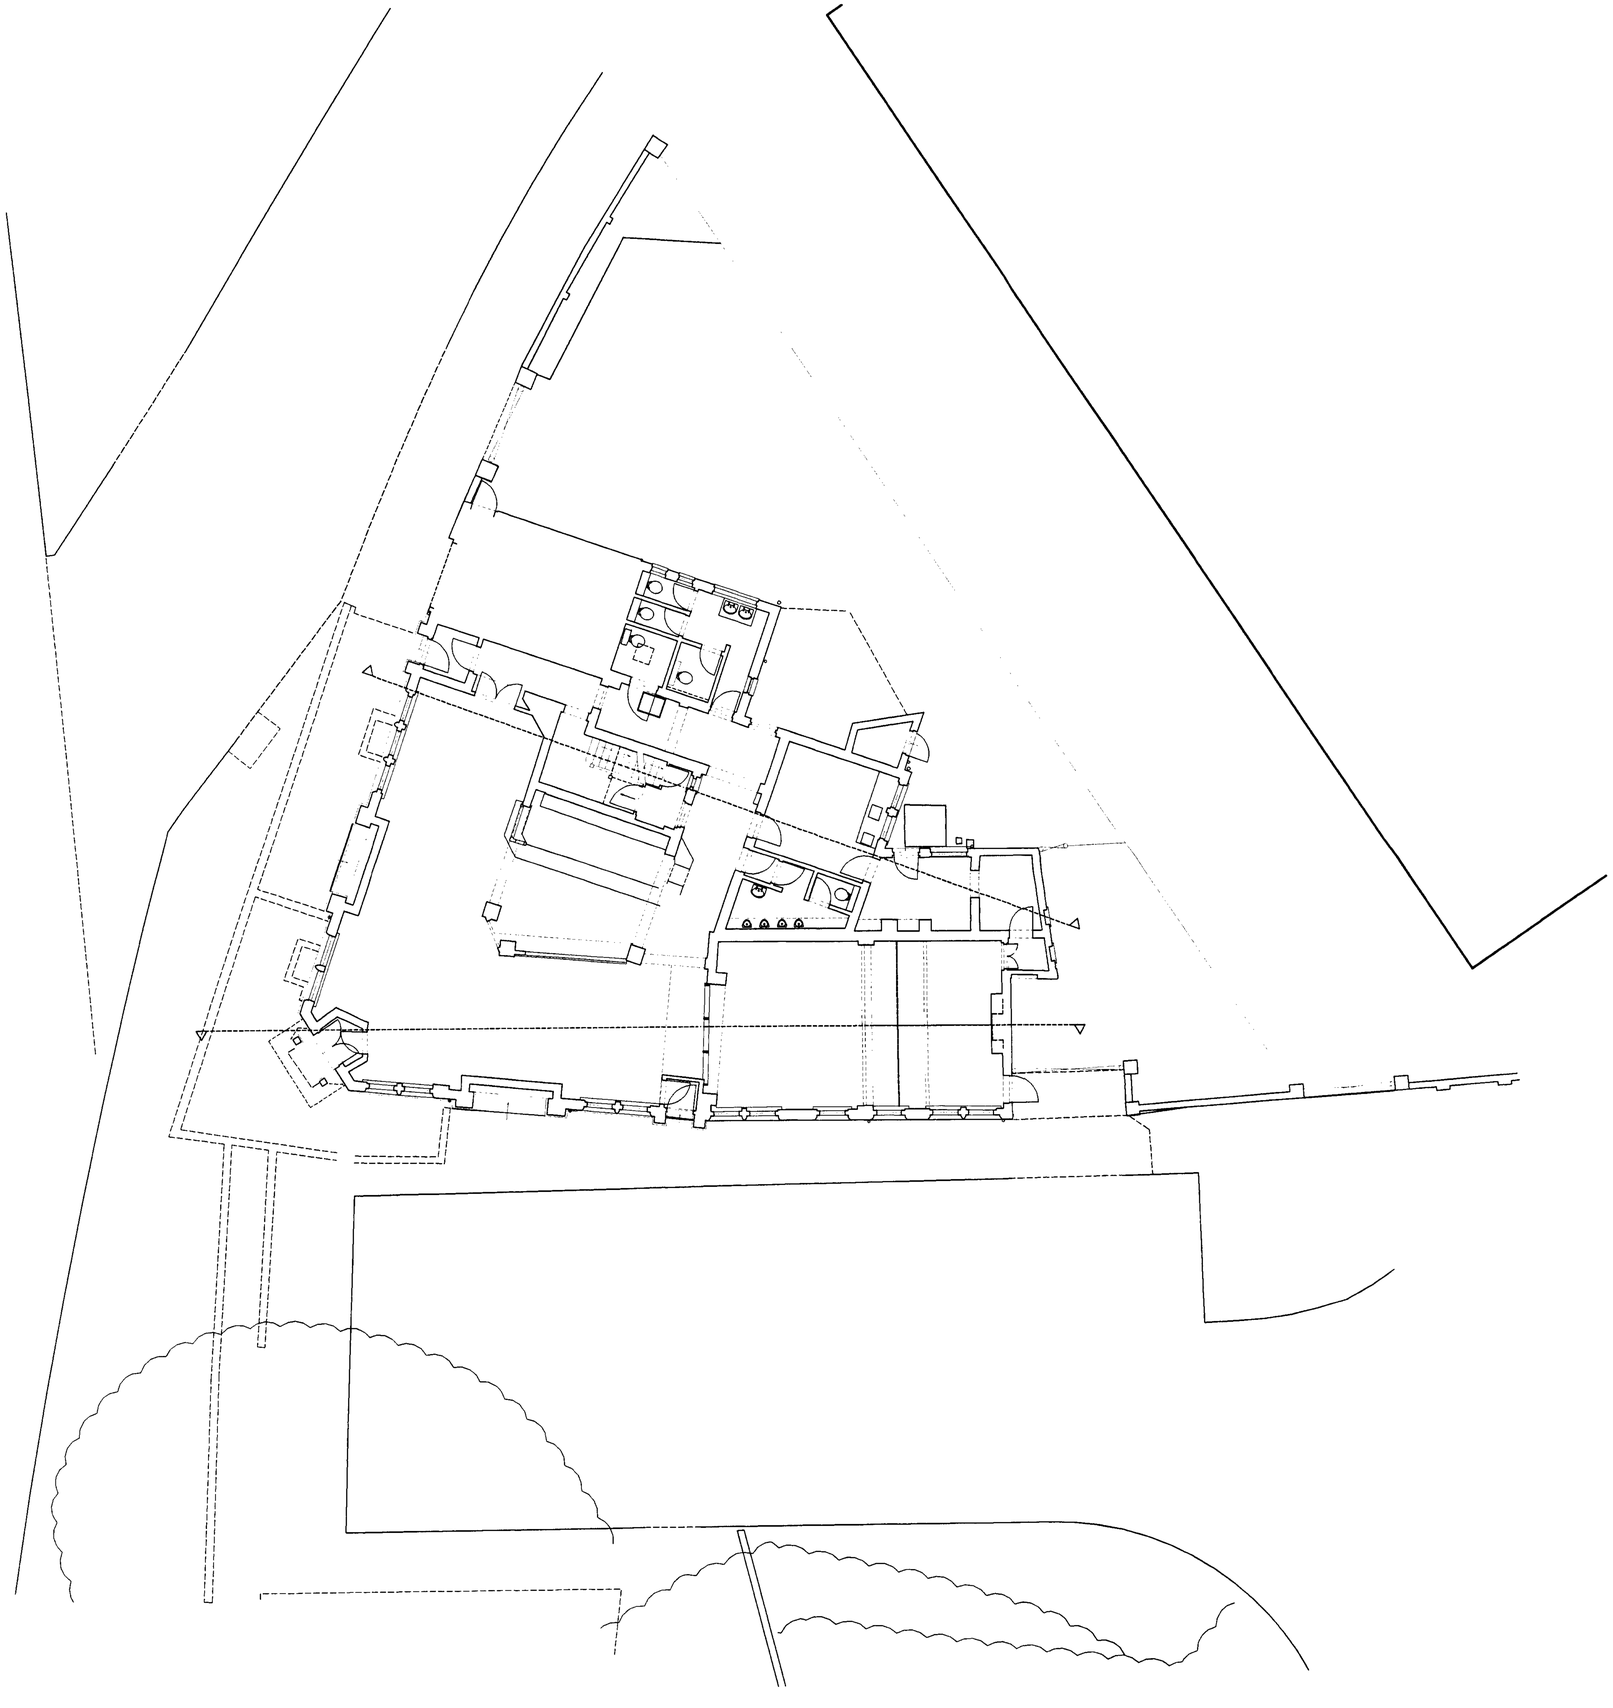

PWP ARCHITECTS

ARCHITECTS, DESIGNERS & PLANNING CONSULTANTS

61 SOUTH STREET, HAVANT
H A M P S H I R E, PO9 1BZ

TELEPHONE : 023 9248 2494
FACSIMILE : 023 9248 1152
E-m : design@pwp-architects.com
Website : www.pwparchitects.com

PROJECT

THE AIR BALLOON
NORTH END
PORTSMOUTH

CLIENT

G.I. CONTRACTORS

TITLE

EXISTING GROUND FLOOR PLAN / SITE PLAN

STATUS

PRELIMINARY

SCALES	DATE	DRAWN
1/100	NOV '06	DA

JOB NO.	DRAWING NO.	REVISION
4290	03	-