PLC ARCHITECTS © COPYRIGHT RESERVED 2006
NOT TO BE SCALED. DIMENSIONS TO BE CHECKED ON SITE
SCALING ONLY FOR LOCAL AUTHORITY PURPOSES

CITY PLANNING
- 4 MAY 2007
SERVICE

West (front) Elevation
Commercial Road

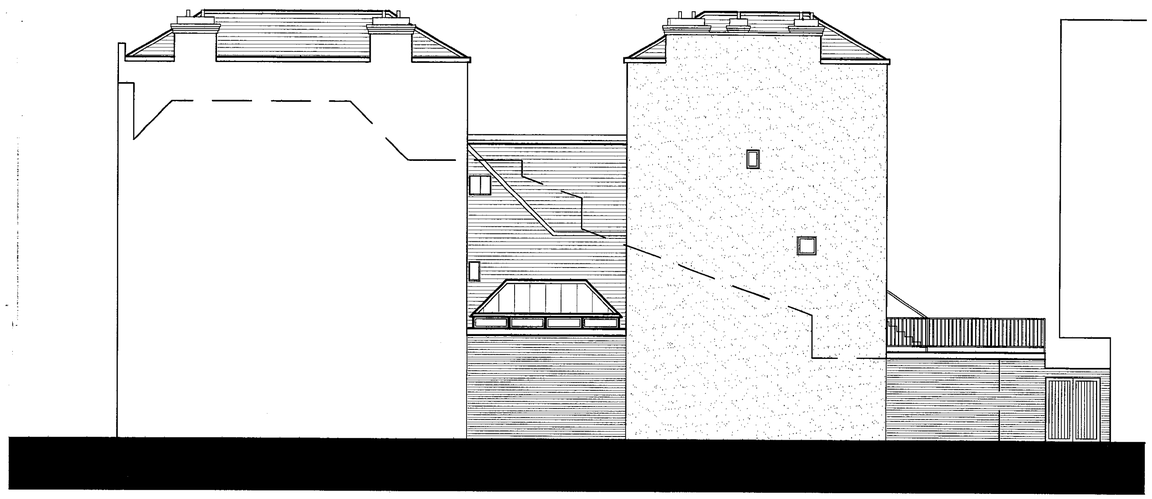

South (side) Elevation

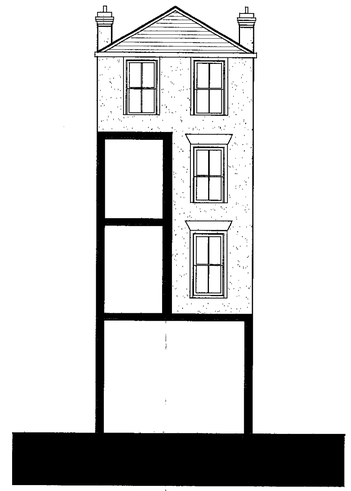

Section B-B

East (back) Elevation
Section A-A

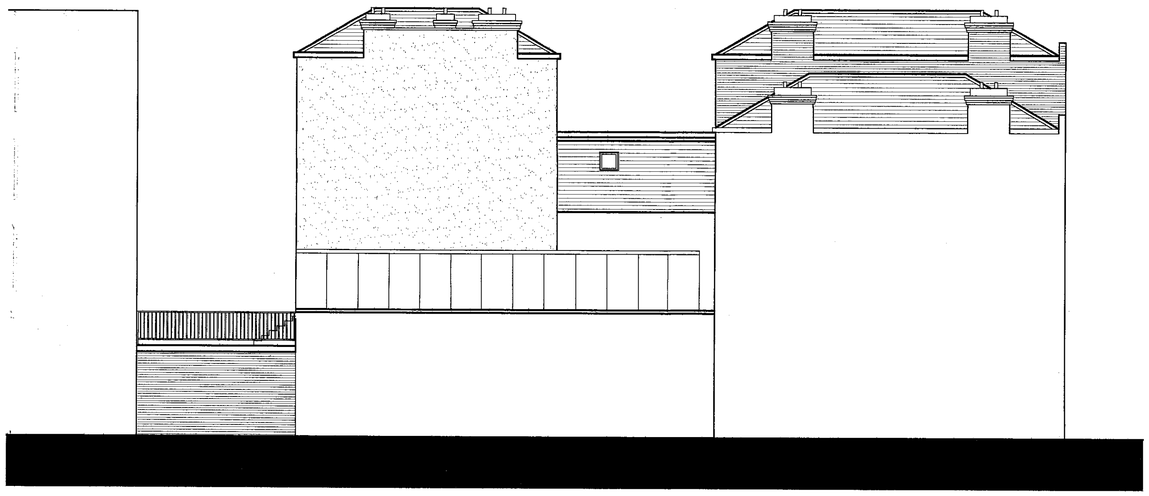

North (side) Elevation

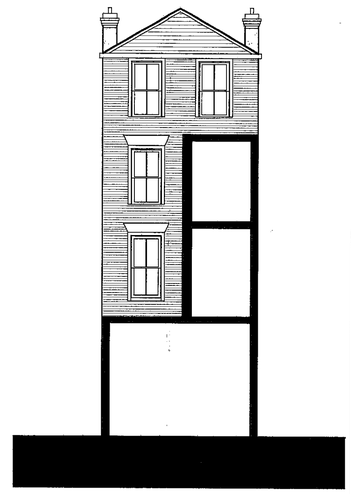

Section C-C

Revision	Description	Revised by and date	Checked by and date	Approved by and date

PLC ARCHITECTS
Brankesmere House
Queens Crescent
Portsmouth PO5 3HS
Hampshire England
Tel: (023) 927 55 333
Fax: (023) 927 55 222
E-Mail: mail@plcarchitects.com
Web: www.plcarchitects.com

Original Paper Size of Drawing: A1

CAD file name: 06.1329.101

Project :
The Albany Pub, 106 - 108 Commercial Road, Portsmouth
Mixed Use Conversion

Client :
Madinah Properties

Drawing Title:
Existing Elevations

XREFS:
1329-Existing-Layouts.dwg

Drawn By: GMG, BE
Date: SEPT 06
Scale: 1:100
Drawing No.: 06.1329.101
Revision: