PLC ARCHITECTS © COPYRIGHT RESERVED 2006
NOT TO BE SCALED. DIMENSIONS TO BE CHECKED ON SITE
SCALING ONLY FOR LOCAL AUTHORITY PURPOSES

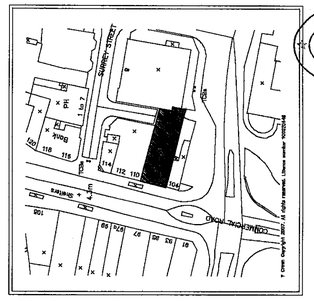

LOCATION PLAN SCALE 1:1250

CITY PLANNING
- 4 MAY 2007
SERVICE

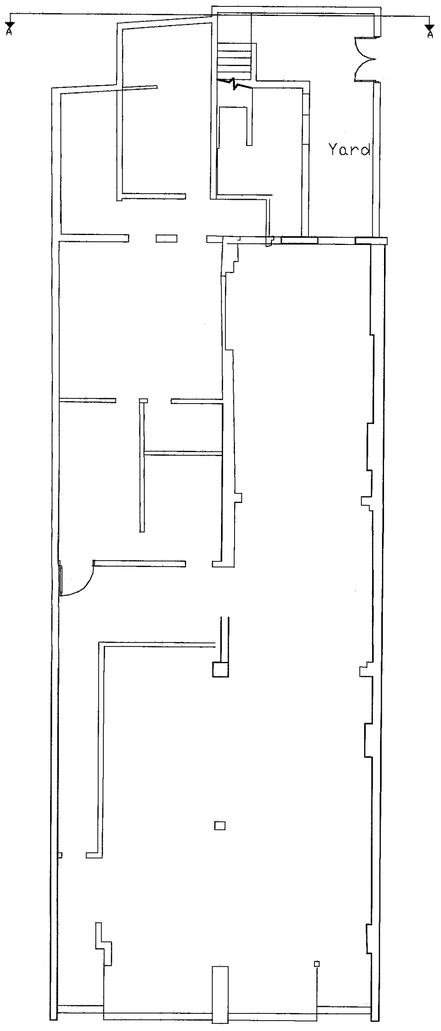

Ground Floor layout

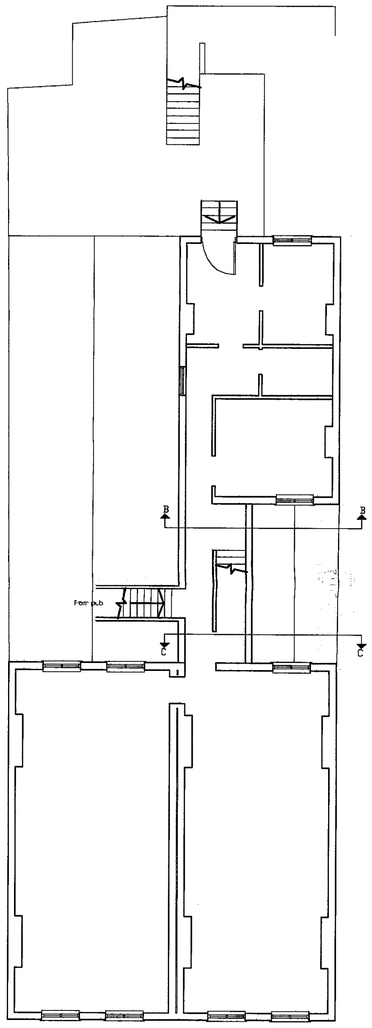

1st Floor layout

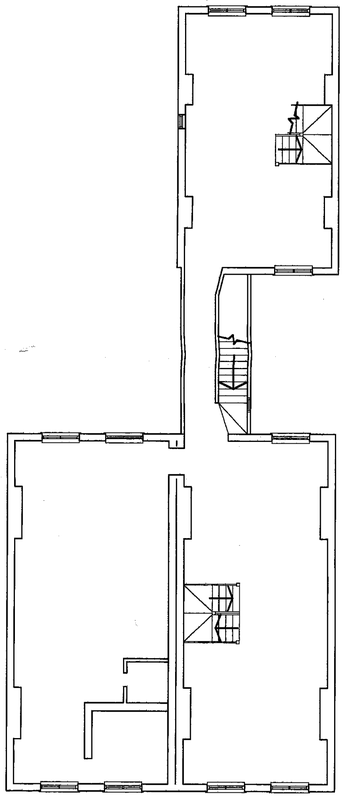

2nd Floor layout

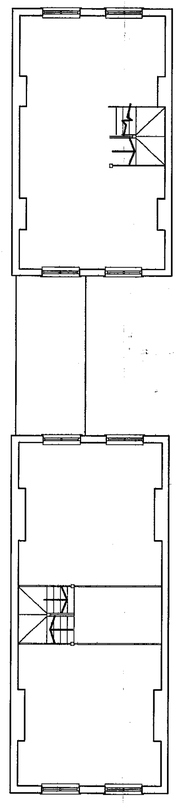

3rd Floor layout

Revision	Description	Revised by and date	Checked by and date	Approved by and date

PLC ARCHITECTS
Brankesmere House
Queens Crescent
Portsmouth PO5 3HS
Hampshire England
Tel: (023) 927 55 333
Fax: (023) 927 55 222
E-Mail: mail@plcarchitects.com
Web: www.plcarchitects.com

Original Paper Size of Drawing: A1

CAD file name: 06.1329.100

Project: The Albany Pub, 106 - 108 Commercial Road, Portsmouth
Mixed Use Conversion

Client: Madinah Properties

Drawing Title: Existing Layouts

XREFS: 1329-Existing-Layouts.dwg

Drawn By: GMG, BE
Date: SEPT 06
Scale: 1:100
Drawing No.: 06.1329.100
Revision: